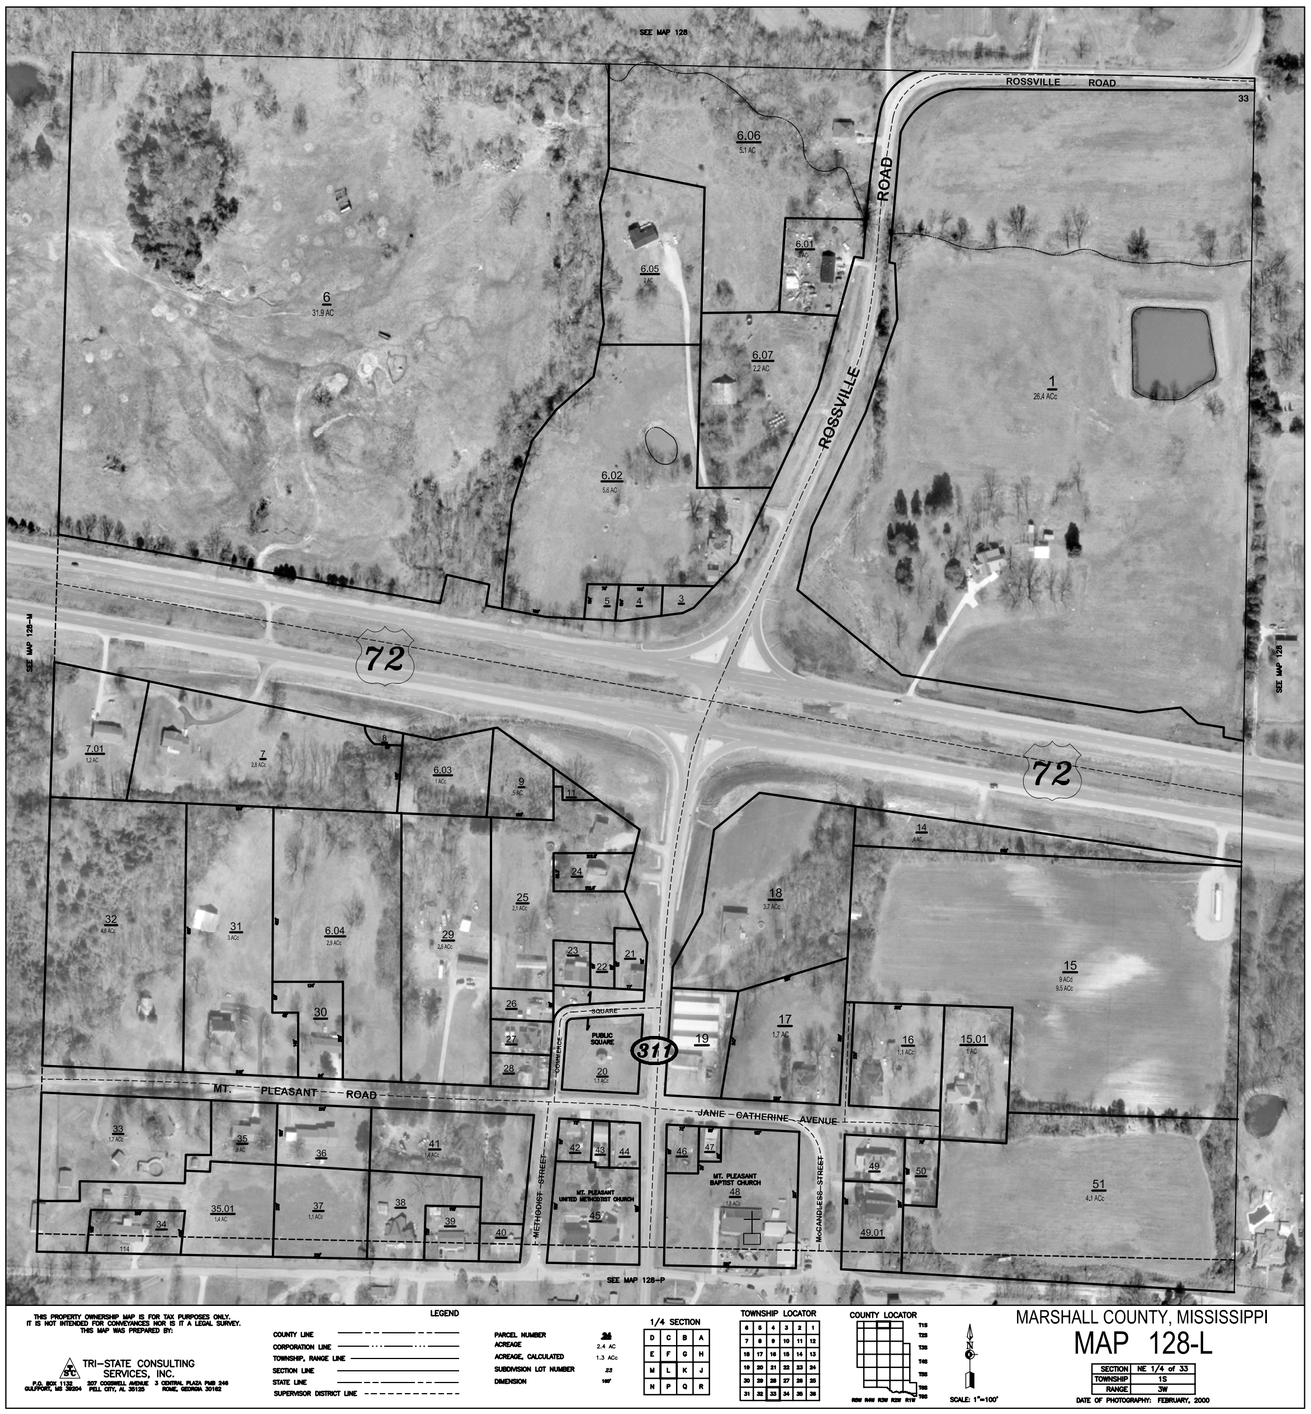

THIS PROPERTY OWNERSHIP MAP IS FOR TAX PURPOSES ONLY. IT IS NOT INTENDED FOR CONVEYANCES NOR IS IT A LEGAL SURVEY. THIS MAP WAS PREPARED BY:

TRI-STATE CONSULTING SERVICES, INC.
P.O. BOX 1132 GULFPORT, MS 39504
327 CODDELL AVENUE PELL CITY, AL 35125
3 CENTRAL PLAZA PMB 246 ROME, GEORGIA 30162

LEGEND

COUNTY LINE
CORPORATION LINE
TOWNSHIP, RANGE LINE
SECTION LINE
STATE LINE
SUPERVISOR DISTRICT LINE

PARCEL NUMBER 24
ACREAGE 2.4 AC
ACREAGE, CALCULATED 1.3 ACs
SUBDIVISION LOT NUMBER 33
DIMENSION 198'

1/4 SECTION

D	C	B	A
E	F	G	H
M	L	K	J
N	P	Q	R

TOWNSHIP LOCATOR

6	5	4	3	2	1
7	8	9	10	11	12
18	17	16	15	14	13
19	20	21	22	23	24
30	29	28	27	26	25
31	32	33	34	35	36

COUNTY LOCATOR

T1S T2S T3S T4S T5S

R6W R5W R4W R3W R2W R1W

SCALE: 1"=100'

MARSHALL COUNTY, MISSISSIPPI
MAP 128-L

SECTION	NE 1/4 of 33
TOWNSHIP	1S
RANGE	3W

DATE OF PHOTOGRAPHY: FEBRUARY, 2000