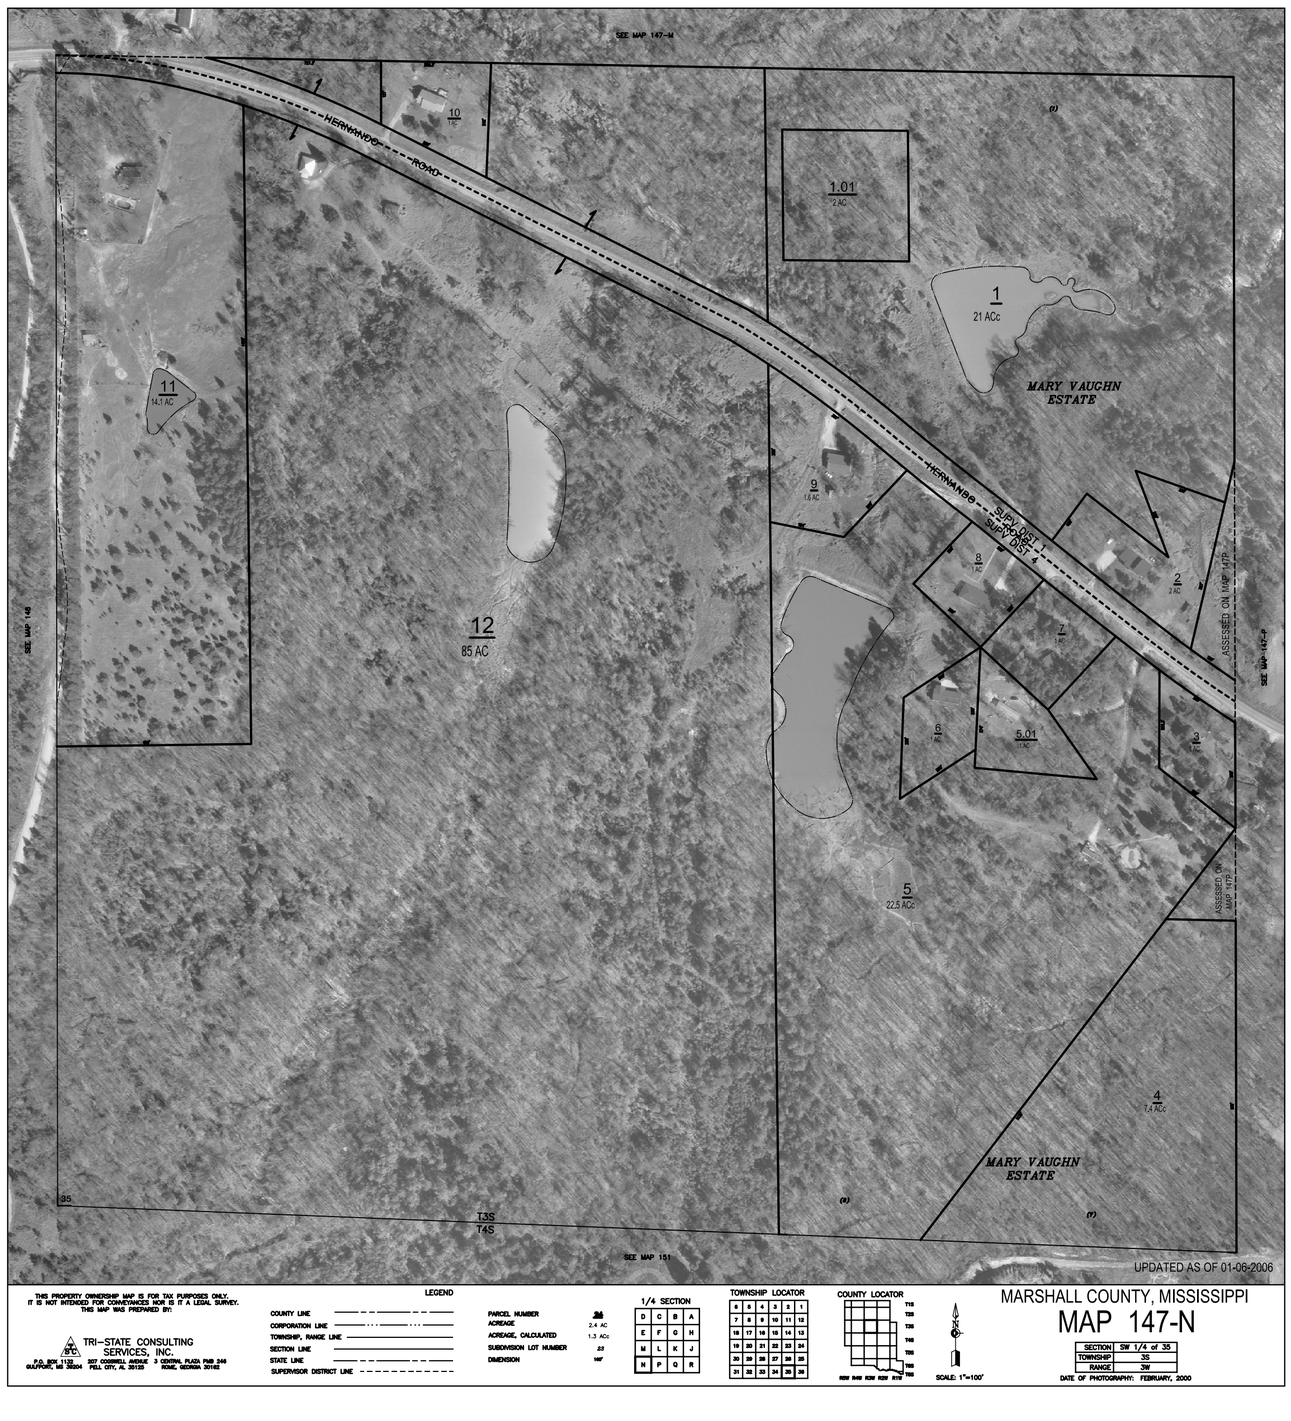

THIS PROPERTY OWNERSHIP MAP IS FOR TAX PURPOSES ONLY. IT IS NOT INTENDED FOR CONVEYANCES NOR IS IT A LEGAL SURVEY. THIS MAP WAS PREPARED BY:

TRI-STATE CONSULTING SERVICES, INC.
P.O. BOX 1130, GULFPORT, MS 39504
327 CODWELL AVENUE 3 CENTRAL PLAZA PMB 248, FELL CITY, AL 35128
ROME, GEORGIA 30162

LEGEND

- COUNTY LINE
- CORPORATION LINE
- TOWNSHIP, RANGE LINE
- SECTION LINE
- STATE LINE
- SUPERVISOR DISTRICT LINE

PARCEL NUMBER	26
ACREAGE	2.4 AC
ACREAGE, CALCULATED	1.3 ACc
SUBDIVISION LOT NUMBER	23
DIMENSION	148'

1/4 SECTION

D	C	B	A
E	F	G	H
M	L	K	J
N	P	Q	R

TOWNSHIP LOCATOR

6	5	4	3	2	1
7	8	9	10	11	12
18	17	16	15	14	13
19	20	21	22	23	24
30	29	28	27	26	25
31	32	33	34	35	36

COUNTY LOCATOR

R2W R1W R1E R2E

T1S T2S T3S T4S T5S T6S

SCALE: 1"=100'

MARSHALL COUNTY, MISSISSIPPI
MAP 147-N

SECTION	SW 1/4 of 35
TOWNSHIP	3S
RANGE	3W

DATE OF PHOTOGRAPHY: FEBRUARY, 2000