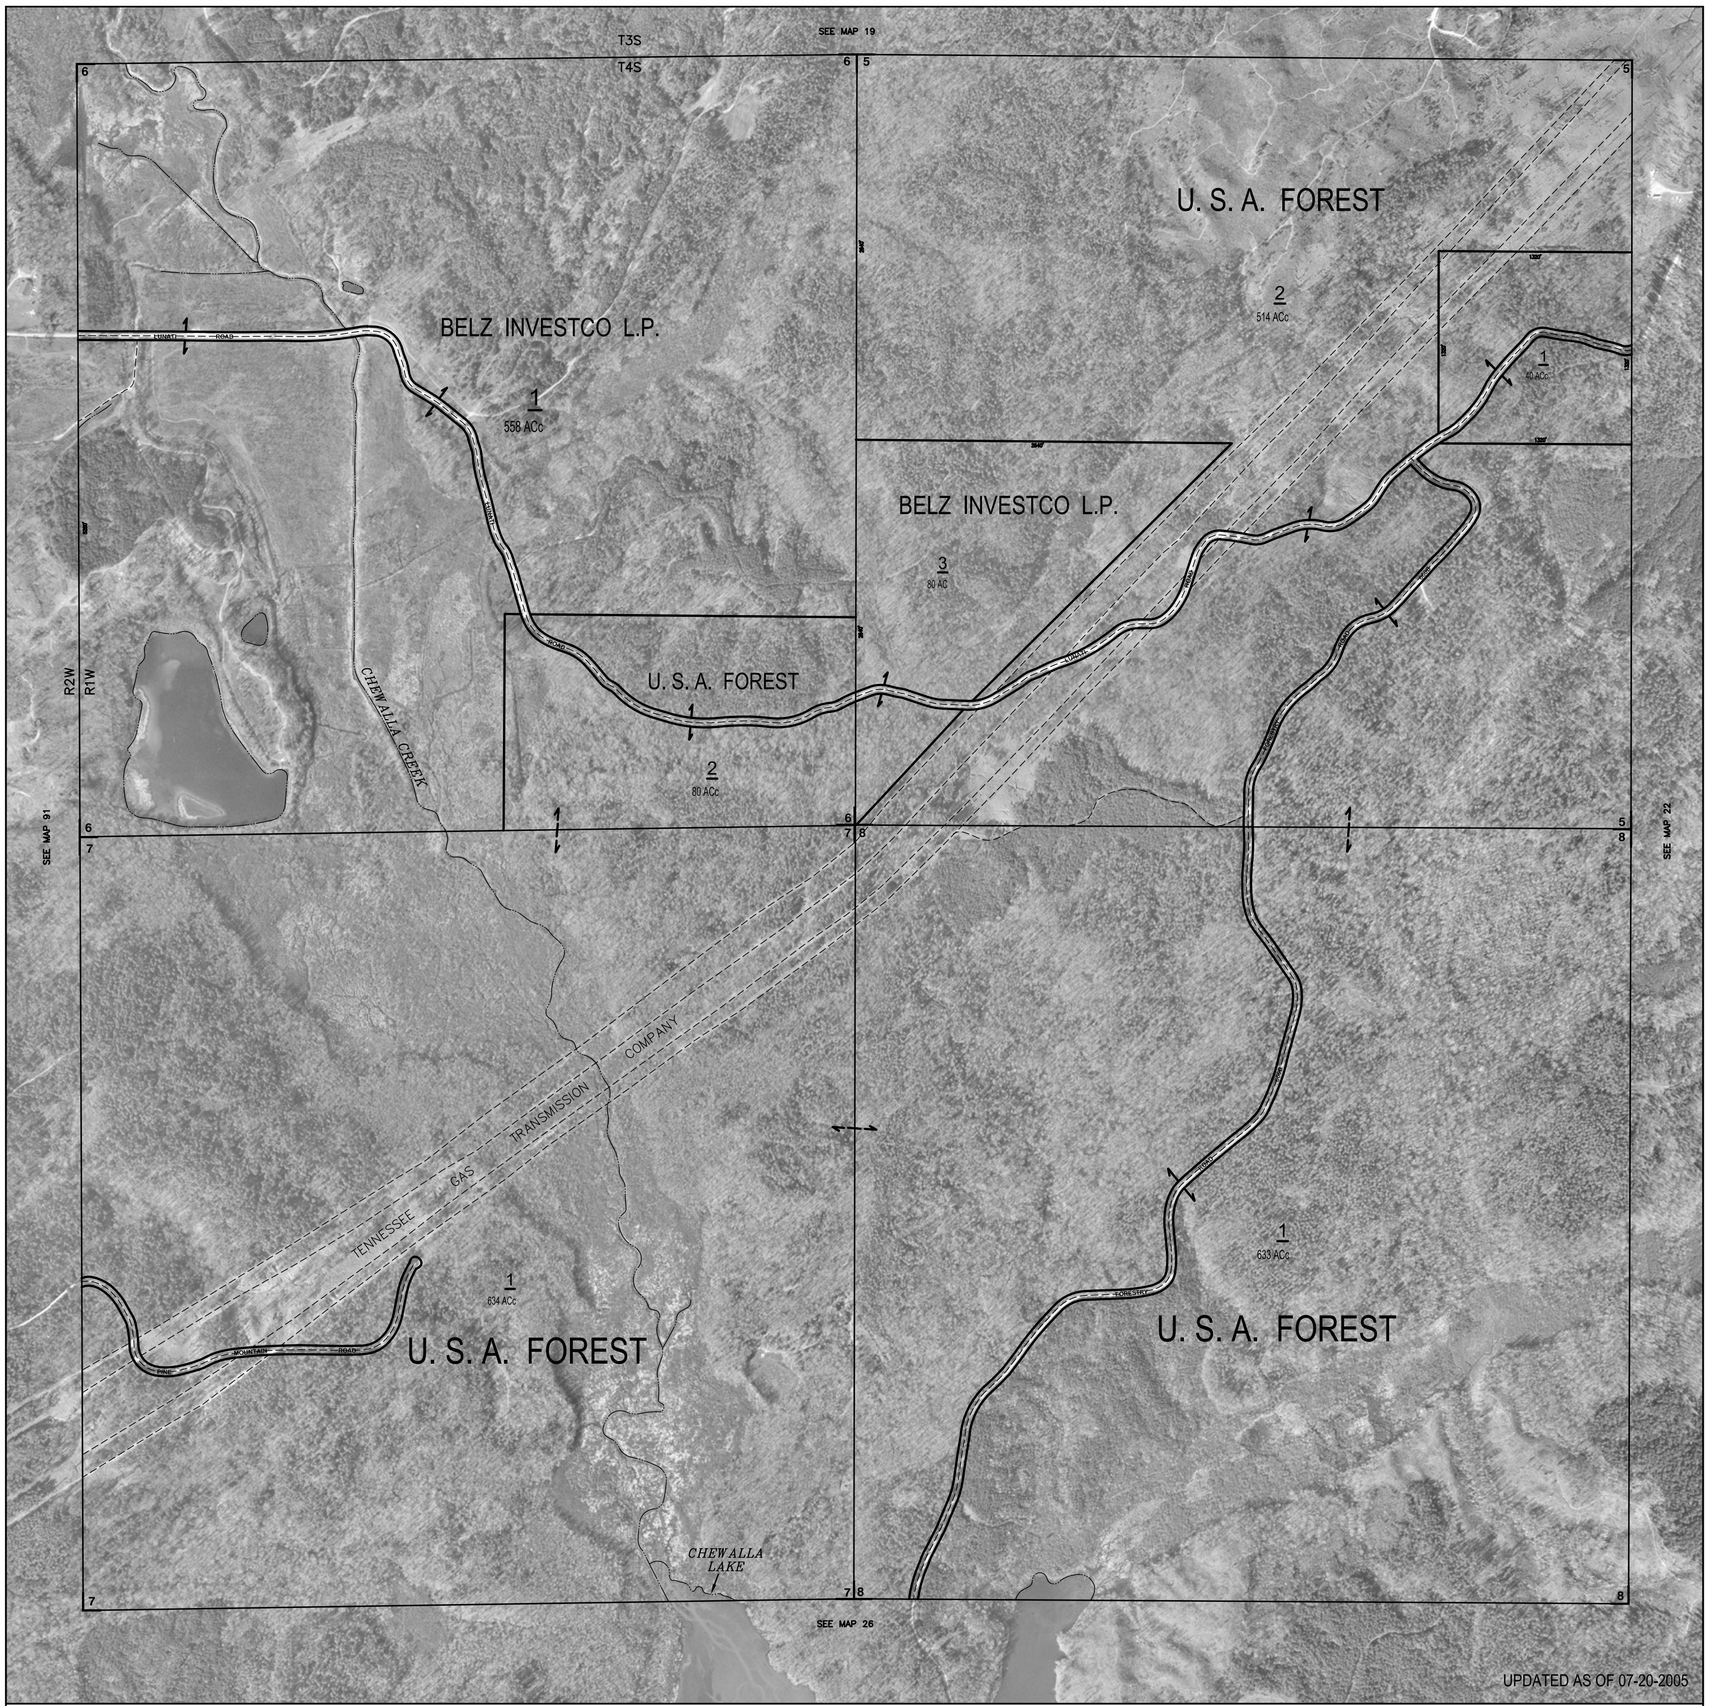

UPDATED AS OF 07-20-2005

THIS PROPERTY OWNERSHIP MAP IS FOR TAX PURPOSES ONLY.
IT IS NOT INTENDED FOR CONVEYANCES NOR IS IT A LEGAL SURVEY.
THIS MAP WAS PREPARED BY:

TRI-STATE CONSULTING SERVICES, INC.
P.O. BOX 1132 GULFPORT, MS 39204
207 COCKRELL AVENUE PELL CITY, AL 35125
3 CENTRAL PLAZA PMB 246 ROME, GEORGIA 30162

LEGEND

- COUNTY LINE
- CORPORATION LINE
- TOWNSHIP, RANGE LINE
- SECTION LINE
- STATE LINE
- SUPERVISOR DISTRICT LINE

PARCEL NUMBER	24
ACREAGE	2.4 AC
ACREAGE, CALCULATED	1.3 ACc
SUBDIVISION LOT NUMBER	23
DIMENSION	160'

1/4 SECTION

D	C	B	A
E	F	G	H
M	L	K	J
N	P	Q	R

TOWNSHIP LOCATOR

6	5	4	3	2	1
7	8	9	10	11	12
18	17	16	15	14	13
19	20	21	22	23	24
30	29	28	27	26	25
31	32	33	34	35	36

COUNTY LOCATOR

T1S
T2S
T3S
T4S
T5S
T6S
T7S
R5W R4W R3W R2W R1W

N

SCALE: 1"=400'

MARSHALL COUNTY, MISSISSIPPI

MAP 23

SECTION	5-6-7-8
TOWNSHIP	4S
RANGE	1W

DATE OF PHOTOGRAPHY: FEBRUARY, 2000